VENICE NOKOMIS COMMUNITY PRESCHOOL
AT JOHNSON CHAPEL BAPTIST CHURCH

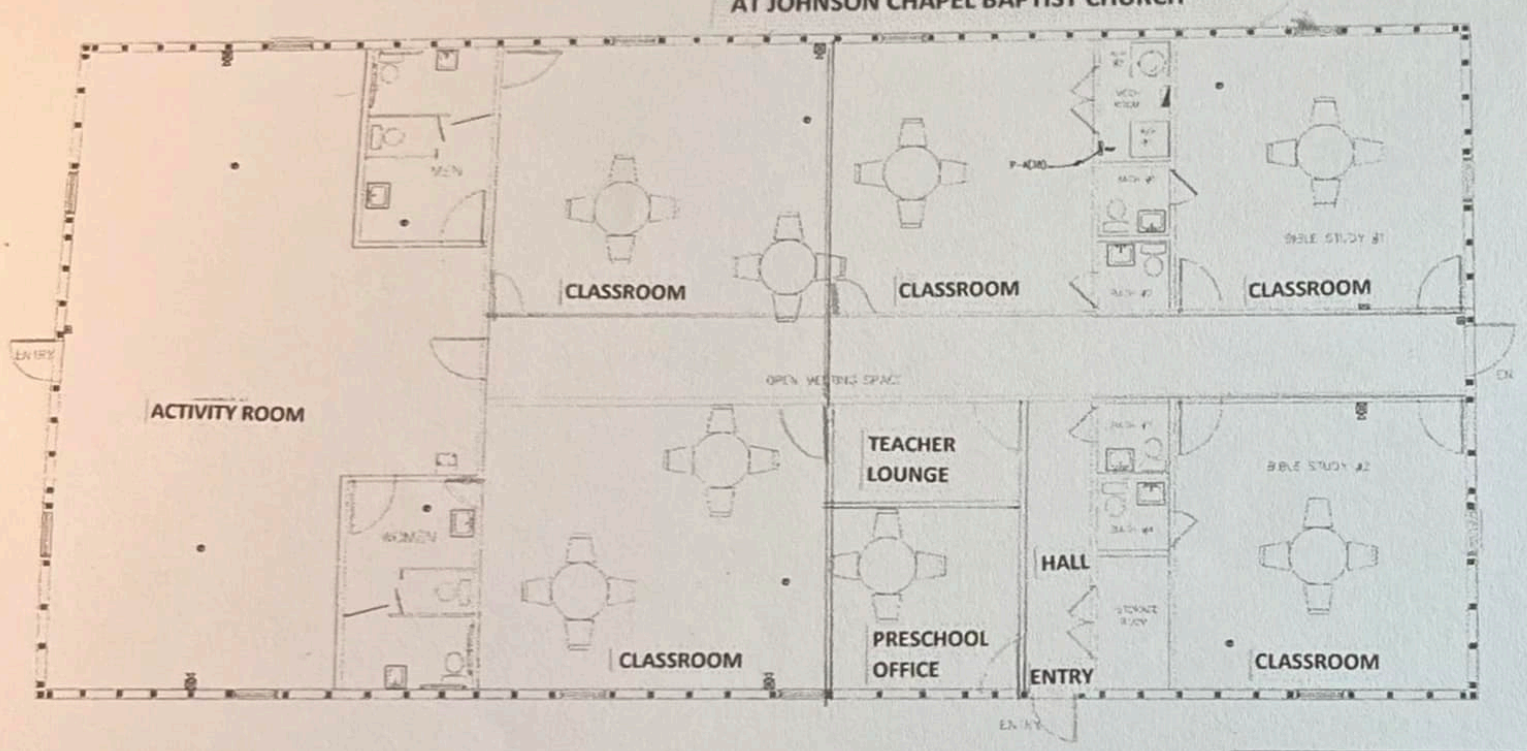

N

1 PROPOSED FIRST FLOOR PLAN - FIRE

SCALE: 1/4"=1'-0"

ADDRESSABLE FIRE ALARM SYSTEM NOTES

FIRE ALARM SYMBOL LEGEND

SYMBOL	DESCRIPTION	COMMENT

VENICE NOKOMIS COMMUNITY PRESCHOOL
AT JOHNSON CHAPEL BAPTIST CHURCH

HENER + LEVINE & ASSOCIATES

Dynamic MEP

JOHNSON CHAPEL FELLOWSHIP HALL
506 CHURCH STREET
NOKOMIS; SARASOTA COUNTY

22-1174

1